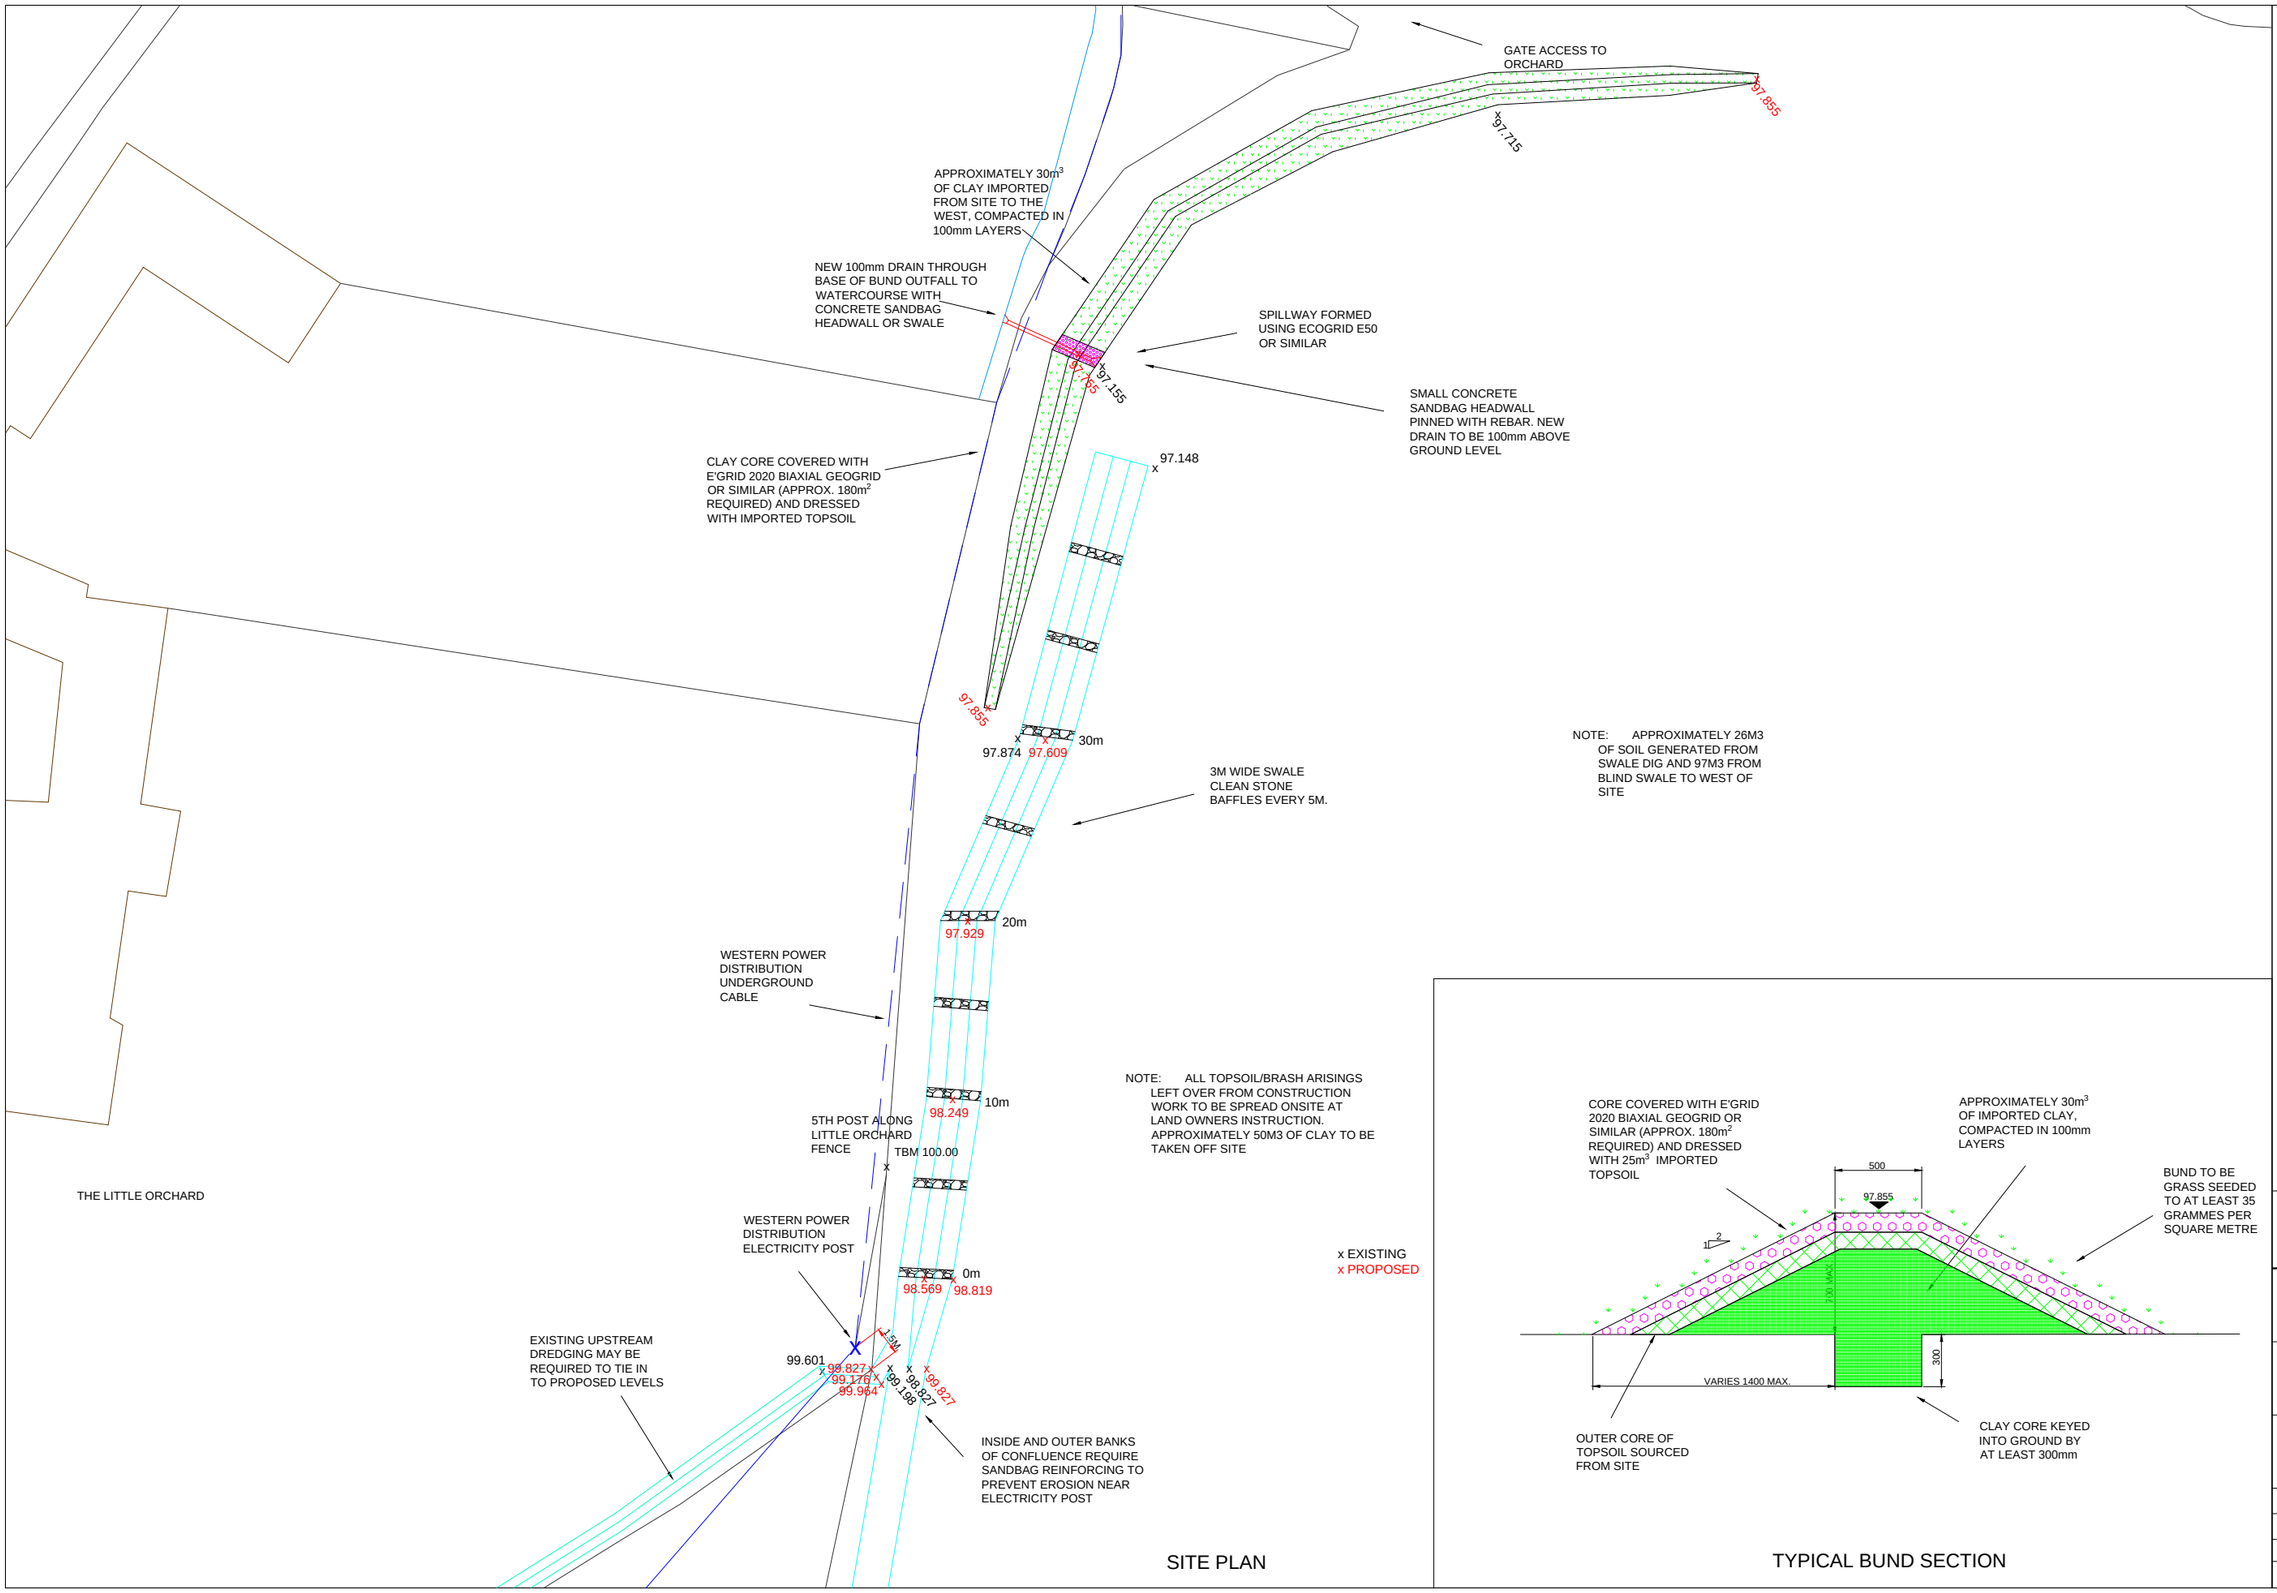

NOTE: APPROXIMATELY 26M3 OF SOIL GENERATED FROM SWALE DIG AND 97M3 FROM BLIND SWALE TO WEST OF SITE

NOTE: ALL TOPSOIL/BRASH ARISINGS LEFT OVER FROM CONSTRUCTION WORK TO BE SPREAD ONSITE AT LAND OWNERS INSTRUCTION. APPROXIMATELY 50M3 OF CLAY TO BE TAKEN OFF SITE

SITE PLAN

TYPICAL BUND SECTION

NOTES:

1. ALL DIMENSIONS ARE IN MILLIMETRES AND LEVELS IN METRES UNLESS OTHERWISE STATED.

N

COTSWOLD DISTRICT COUNCIL

Cotswold District Council
Trinity Road
Cirencester
Glos. GL7 1PX

Project Title:
BROADWELL - FLOOD ALLEVIATION SCHEME

Drawing Title:
FLOOD ALLEVIATION BUND AND SWALE PLAN

Scale: AS SHOWN @ A1	Drawn By: SR
Checked By:	Approved By: LK
Date: 20/11/2020	Revision: 3

Drawing Number: BROAD/002/BD