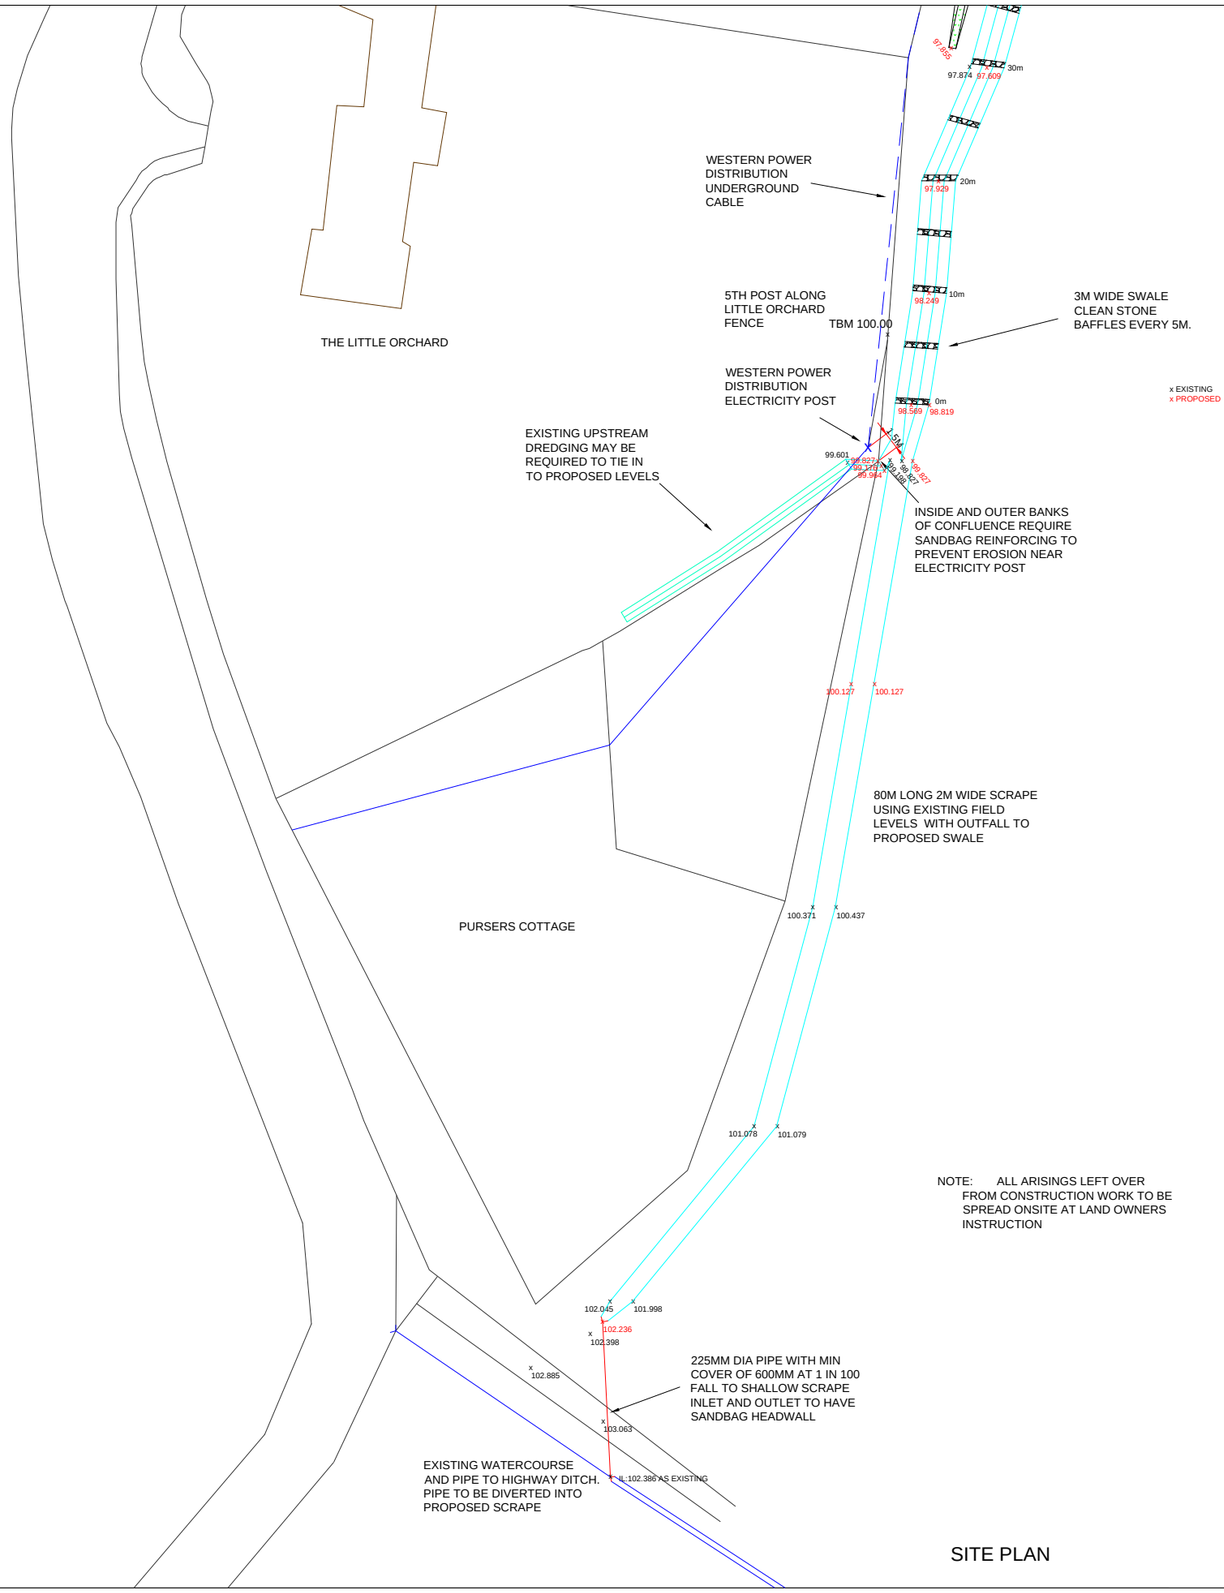

NOTE: APPROXIMATELY 26M3 OF SOIL GENERATED FROM SWALE DIG AND 97M3 FROM BLIND SWALE TO WEST OF SITE

NOTE: ALL ARISINGS LEFT OVER FROM CONSTRUCTION WORK TO BE SPREAD ONSITE AT LAND OWNERS INSTRUCTION

SITE PLAN

CHAINAGE (M)	0.00	1.00	2.00
PROPOSED DEPTH (MM)	AS EXISTING	MIN 450	AS EXISTING

TYPICAL SCRAPE SECTION

NOTES:

1. ALL DIMENSIONS ARE IN MILLIMETRES AND LEVELS IN METRES UNLESS OTHERWISE STATED.

N

COTSWOLD DISTRICT COUNCIL

Cotswold District Council
Trinity Road
Cirencester
Glos. GL7 1PX

Project Title:
BROADWELL - FLOOD ALLEVIATION SCHEME

Drawing Title:
FLOOD ALLEVIATION FIELD SCRAPE AND SWALE PLAN

Scale: AS SHOWN @ A1	Drawn By: SR
Checked By:	Approved By: LK
Date: 20/11/2020	Revision: 2

Drawing Number: BROAD/003/SC